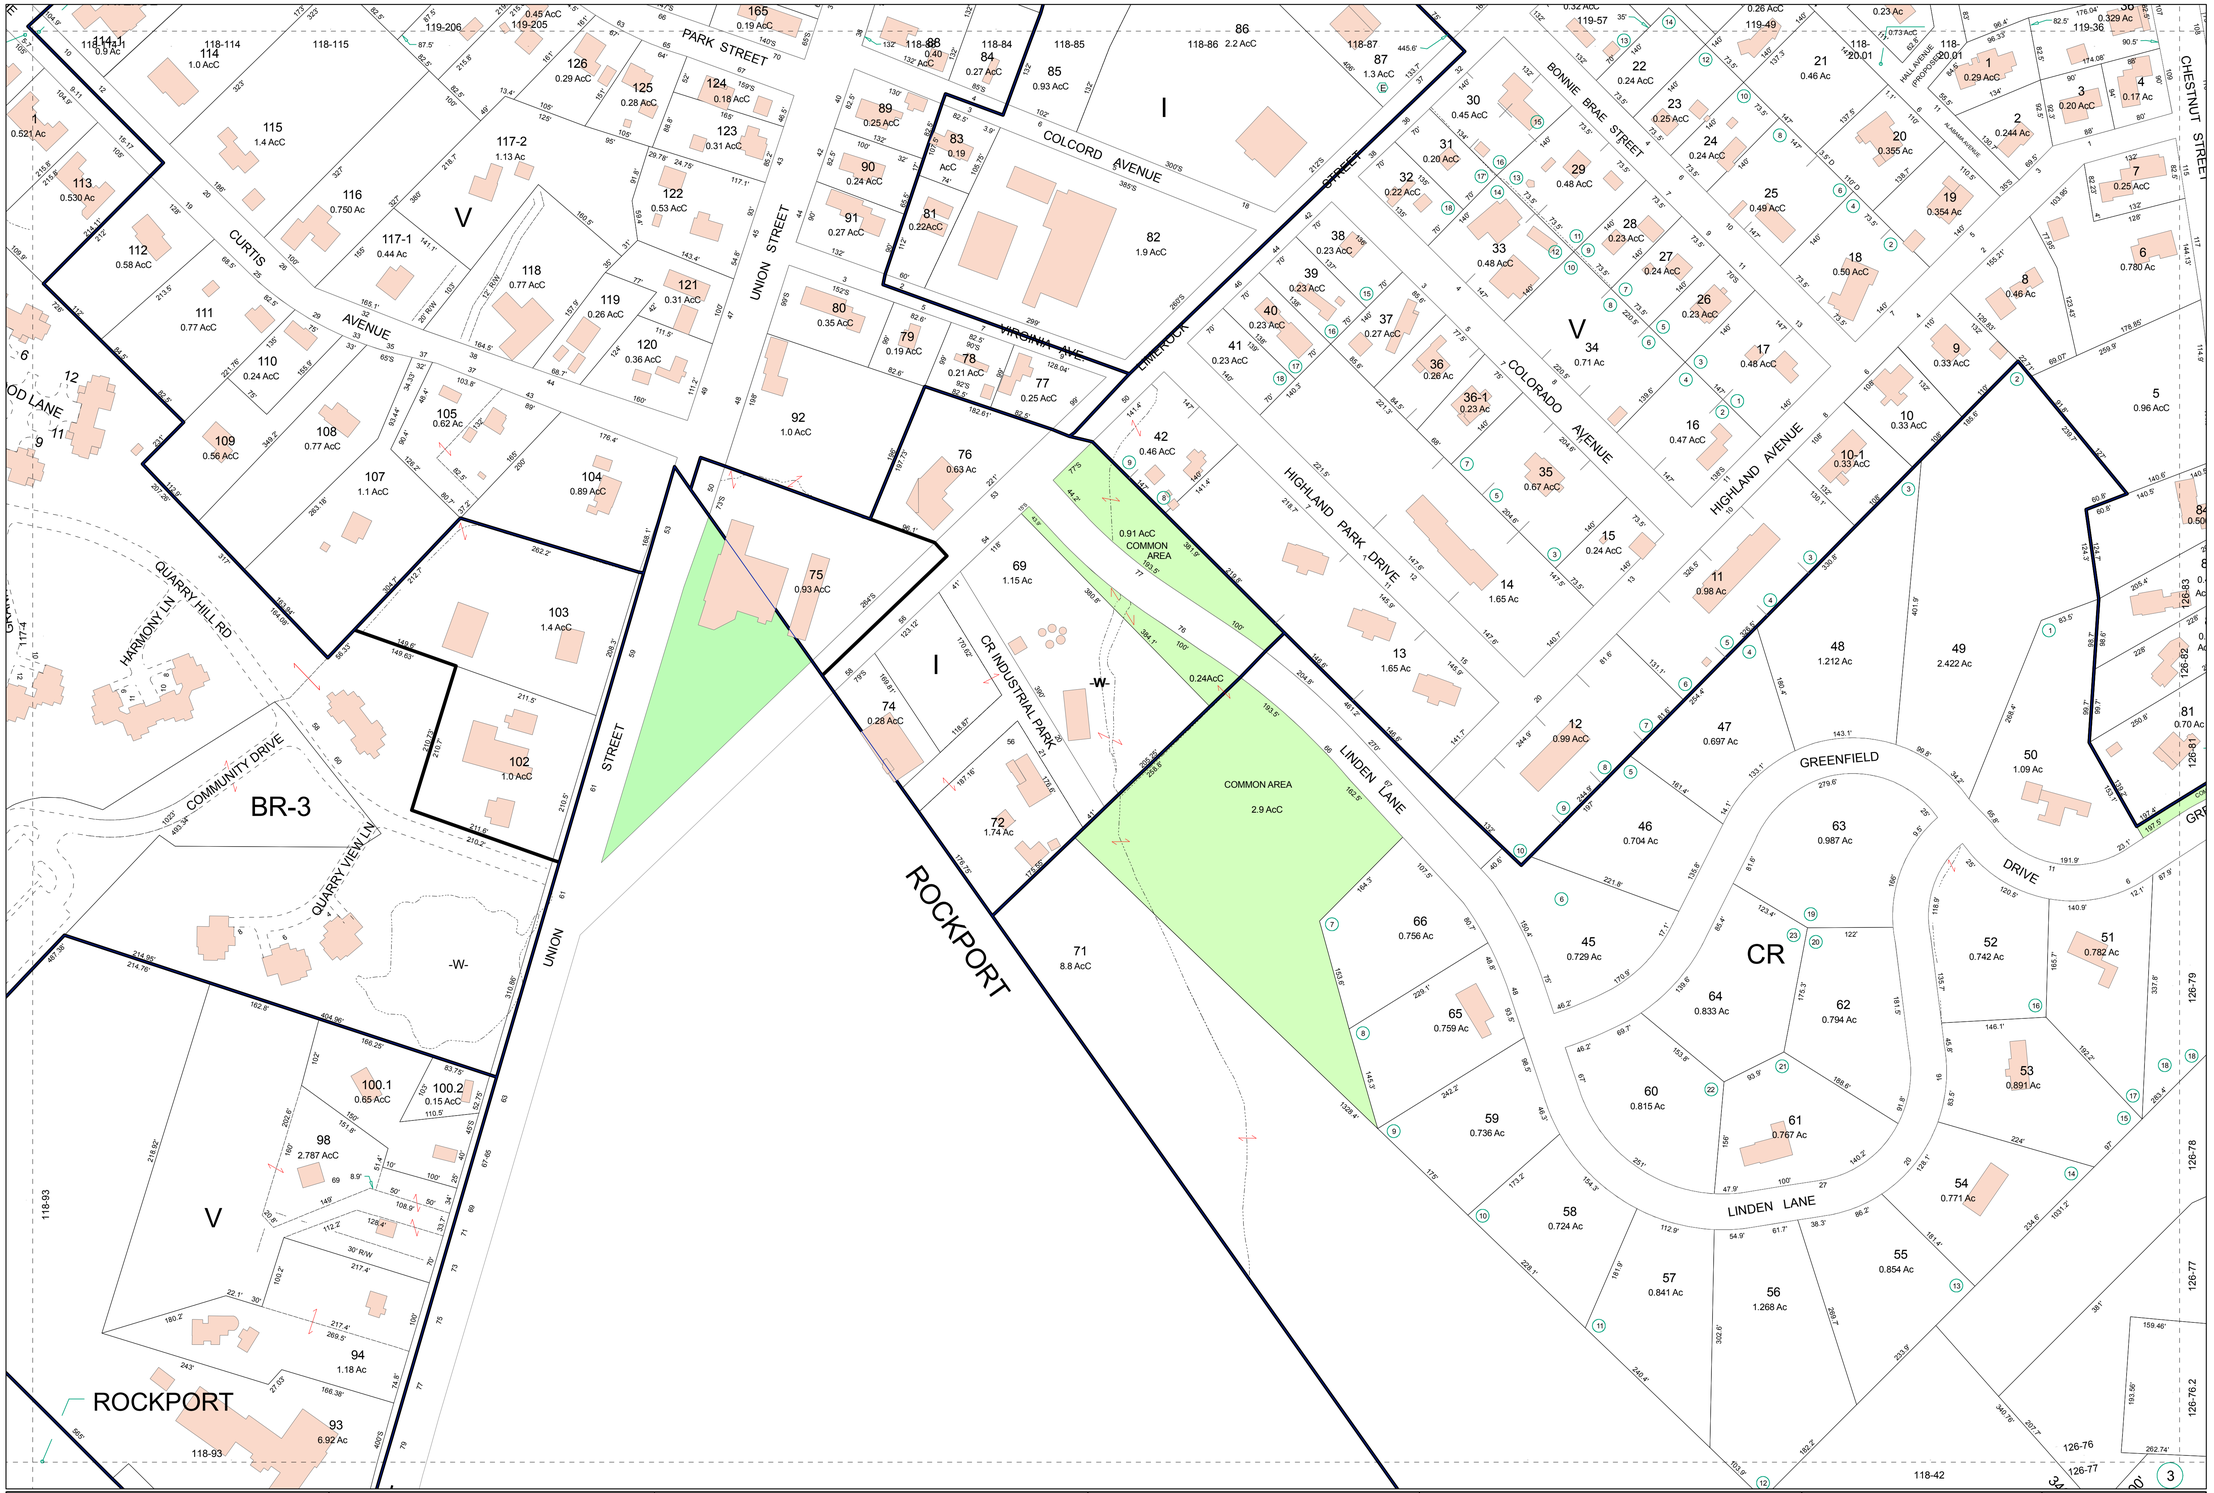

NOTICE
This map is for assessment purposes only, and is not valid for legal description or conveyance.

The Horizontal Datum is the Maine State Plane Coordinate System. East Zone, NAD83 Feet.

Original data produced in 1996 by Cartographics Associates, Inc.
Photography Date: April 15, 1994 & May 22, 2013

LEGEND

Area Surveyed..... Ac	Exempt Property..... (E)
Area Calculated..... AcC	Subdivision Lot No..... (11)
Record Dimension..... 100'	Building.....
Scaled Dimension..... 100'S	Right of Way.....
Match Line.....	Deed Line.....
Water.....	Wetlands.....

50 25 0 50 100 150 200 250 Feet

Scale: 1 inch = 100 feet

Tax Map as of 4/1/2013

Printed: Oct 04, 2013

N

	115	120	124	12
30	116	119	125	
	117	118	126	
		232		

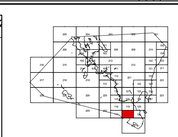

TOWN OF
CAMDEN
MAINE

MAP 118