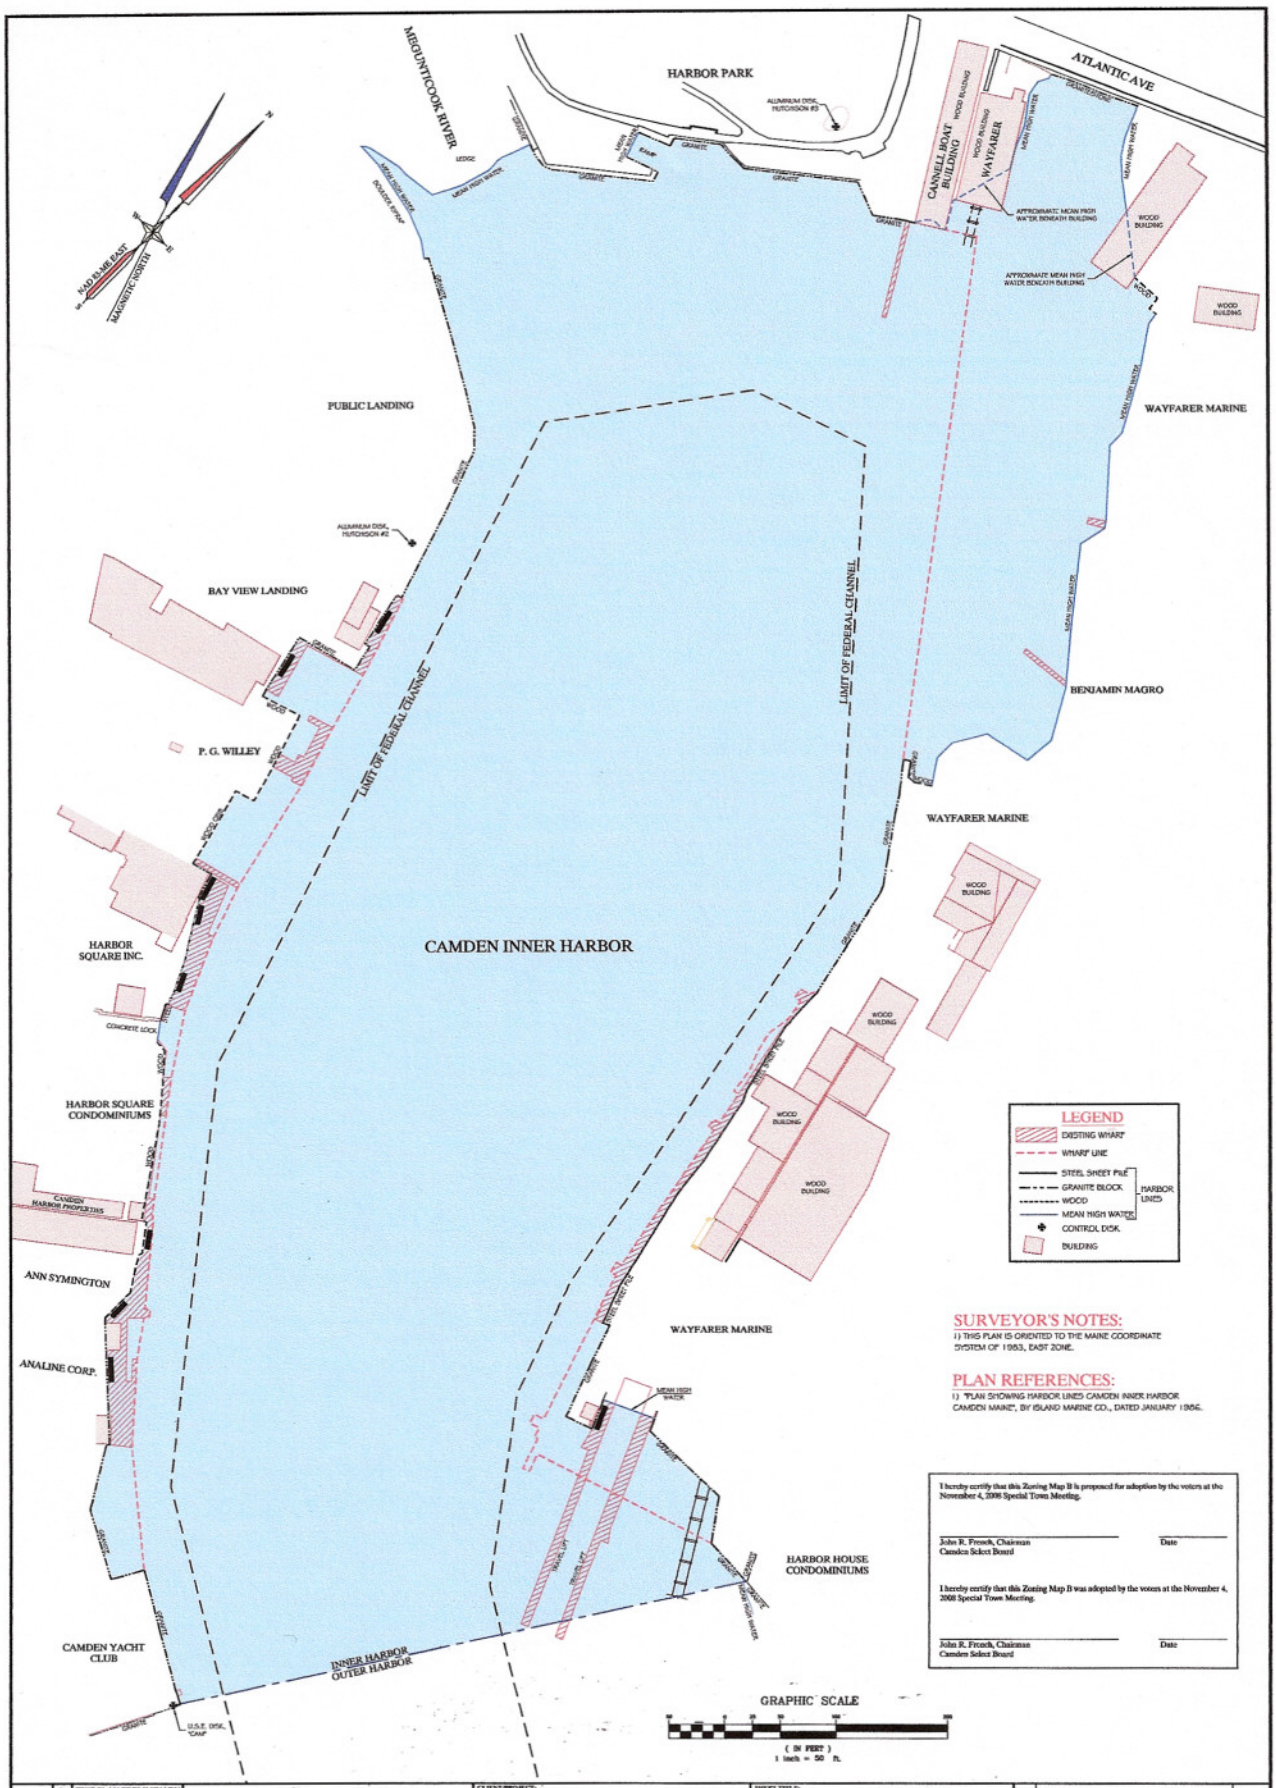

SV-1

THIS PLAN PRELIMINARY WITHOUT SIGNATURE

STATE OF MAINE JAMES A. DORSKY #2290 LAND SURVEYOR

Gartley & Dorsky ENGINEERING SURVEYING

59B Union Street P.O. Box 1031 Camden, ME 04843-1031
Ph (207) 236-4365 Fax (207) 236-3055 Toll Free 1-888-282-4365

CLIENT/PROJECT: TOWN OF CAMDEN HARBOR SURVEY		SHEET TITLE: TOWN OF CAMDEN ZONING MAP B	
LOCATION: CAMDEN HARBOR		SCALE: 1"=50'	DRAWN BY: AW
TOWN: CAMDEN	COUNTY: KNOX	STATE: MAINE	DATE: AUGUST 12, 2008	CHECKED BY: JAD

NO.	REVISIONS	DATE