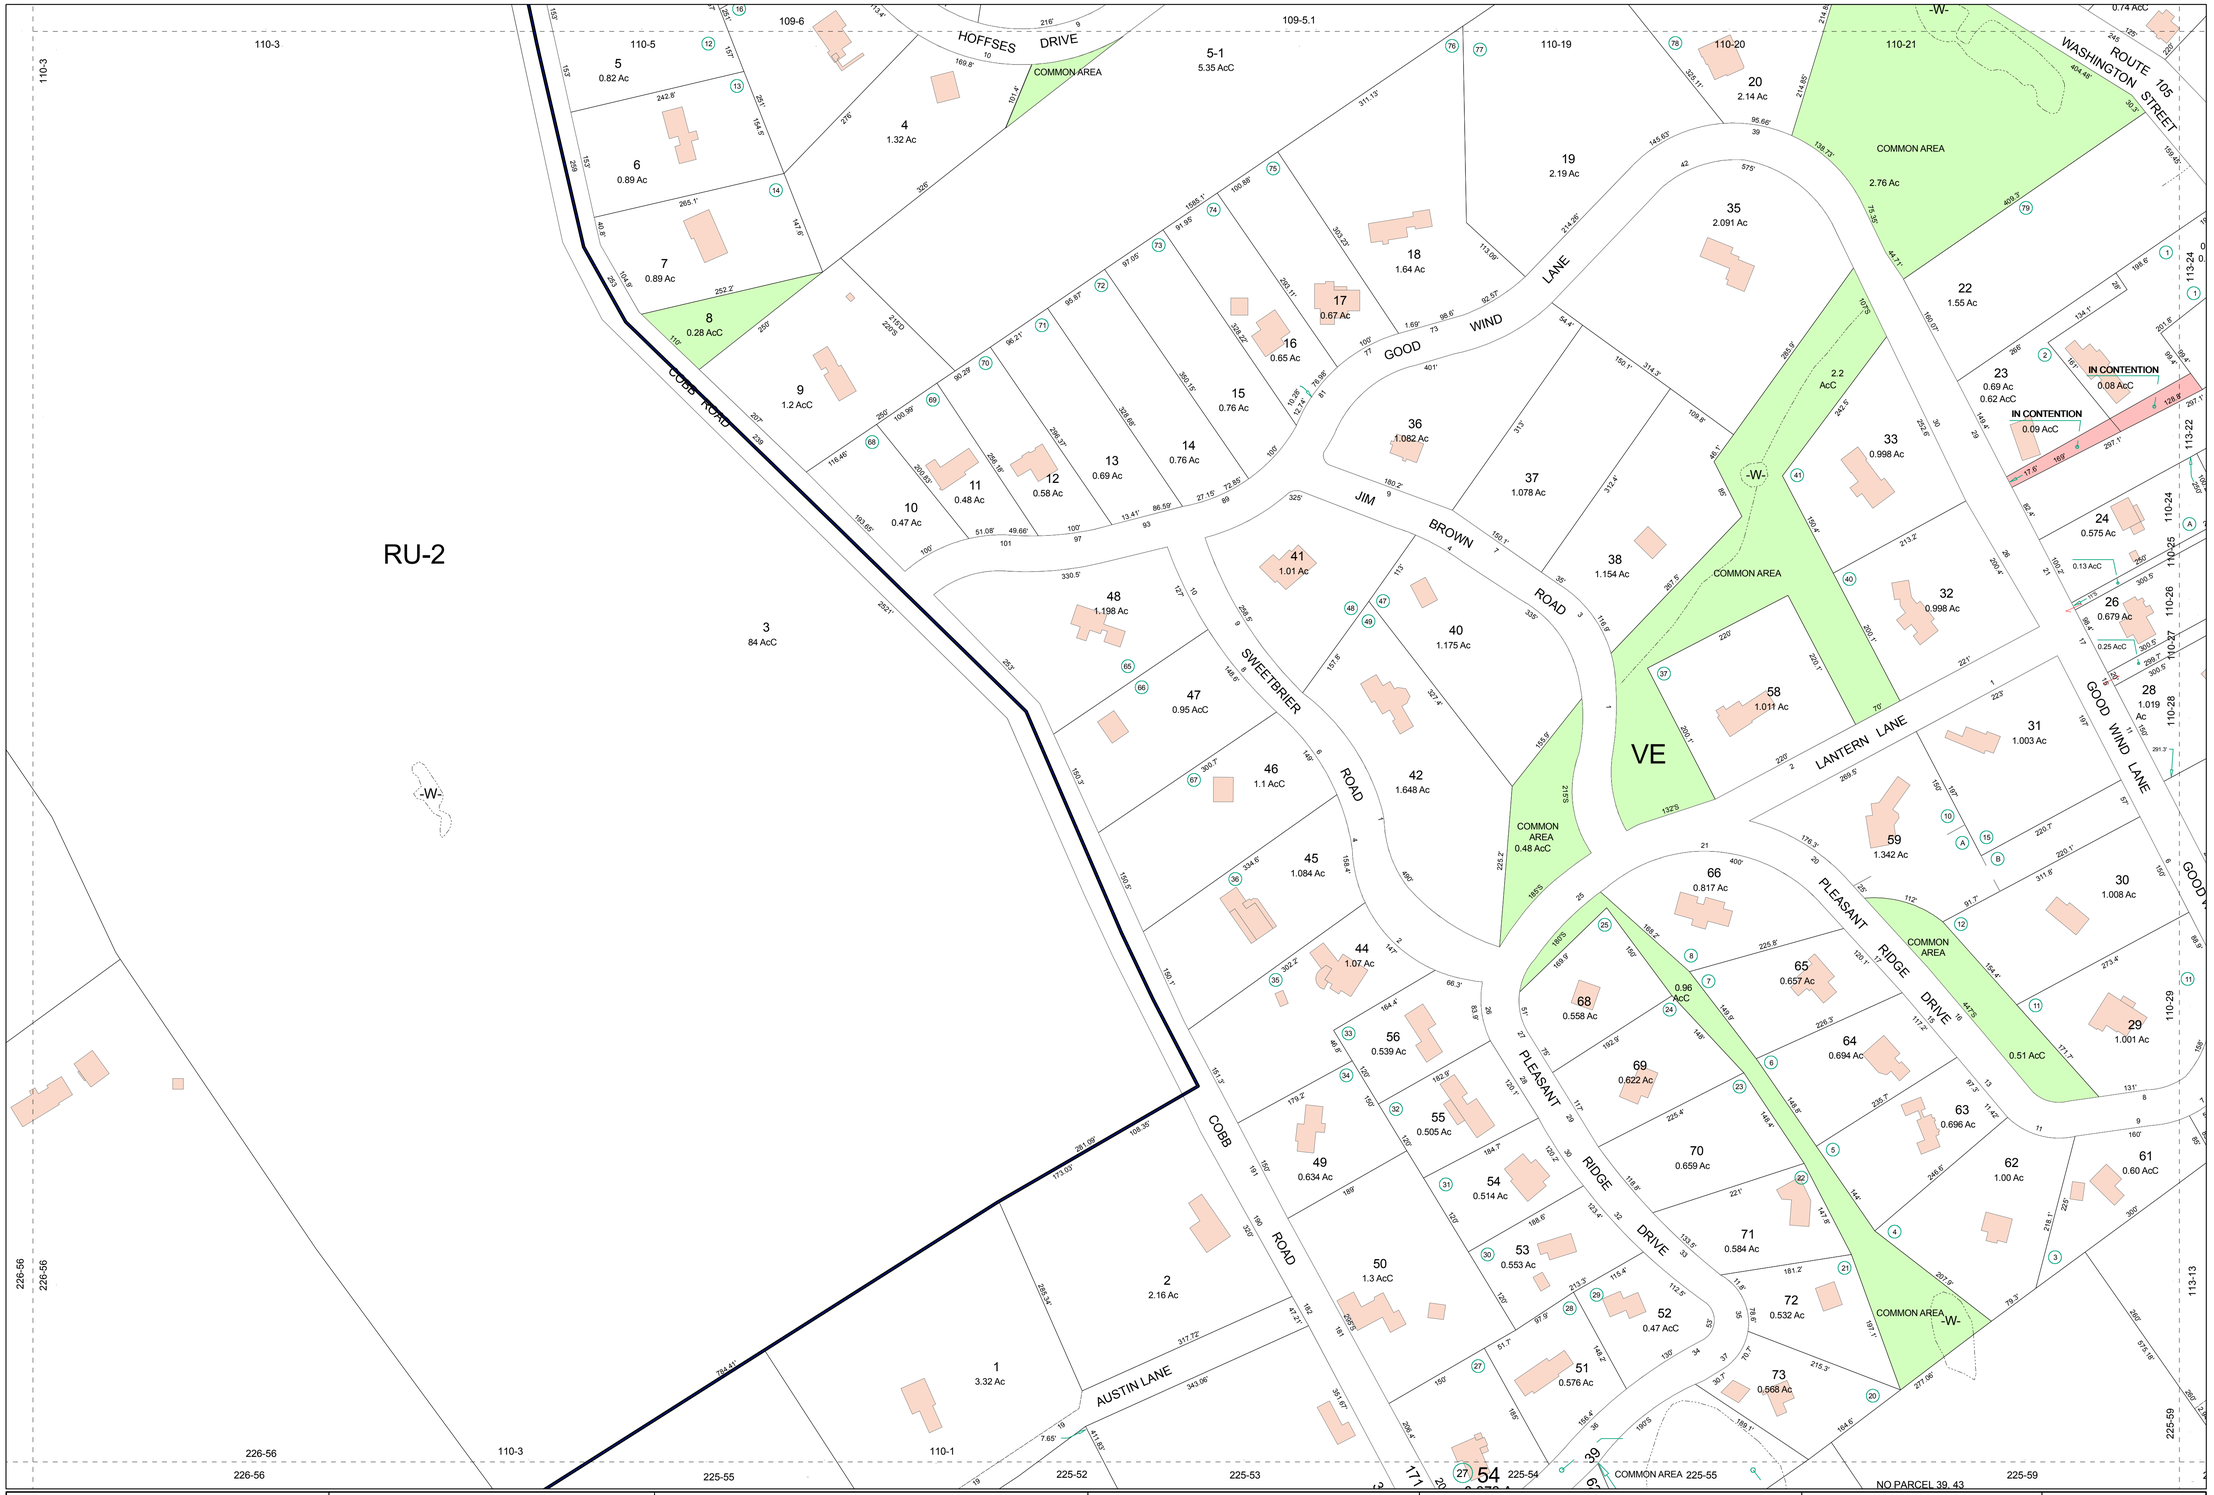

NOTICE
This map is for assessment purposes only, and is not valid for legal description or conveyance.

The Horizontal Datum is the Maine State Plane Coordinate System. East Zone, NAD83 Feet.

Original data produced in 1996 by Cartographics Associates, Inc.
Photography Date: April 15, 1994 & May 22, 2013

LEGEND

Area Surveyed..... Ac
Area Calculated..... AcC
Record Dimension..... 100'
Scaled Dimension..... 100'S
Match Line..... - - - - - -
Water.....

Exempt Property..... (E)
Subdivision Lot No..... (11)
Building.....
Right of Way.....
Deed Line.....
Wetlands.....

50 25 0 50 100 150 200 250 Feet

Scale: 1 inch = 100 feet

Tax Map as of 4/1/2013

Printed: Oct 04, 2013

N

4	107	108	111
219		109	112
		110	113
226		225	114
			115

TOWN OF CAMDEN MAINE

MAP 110