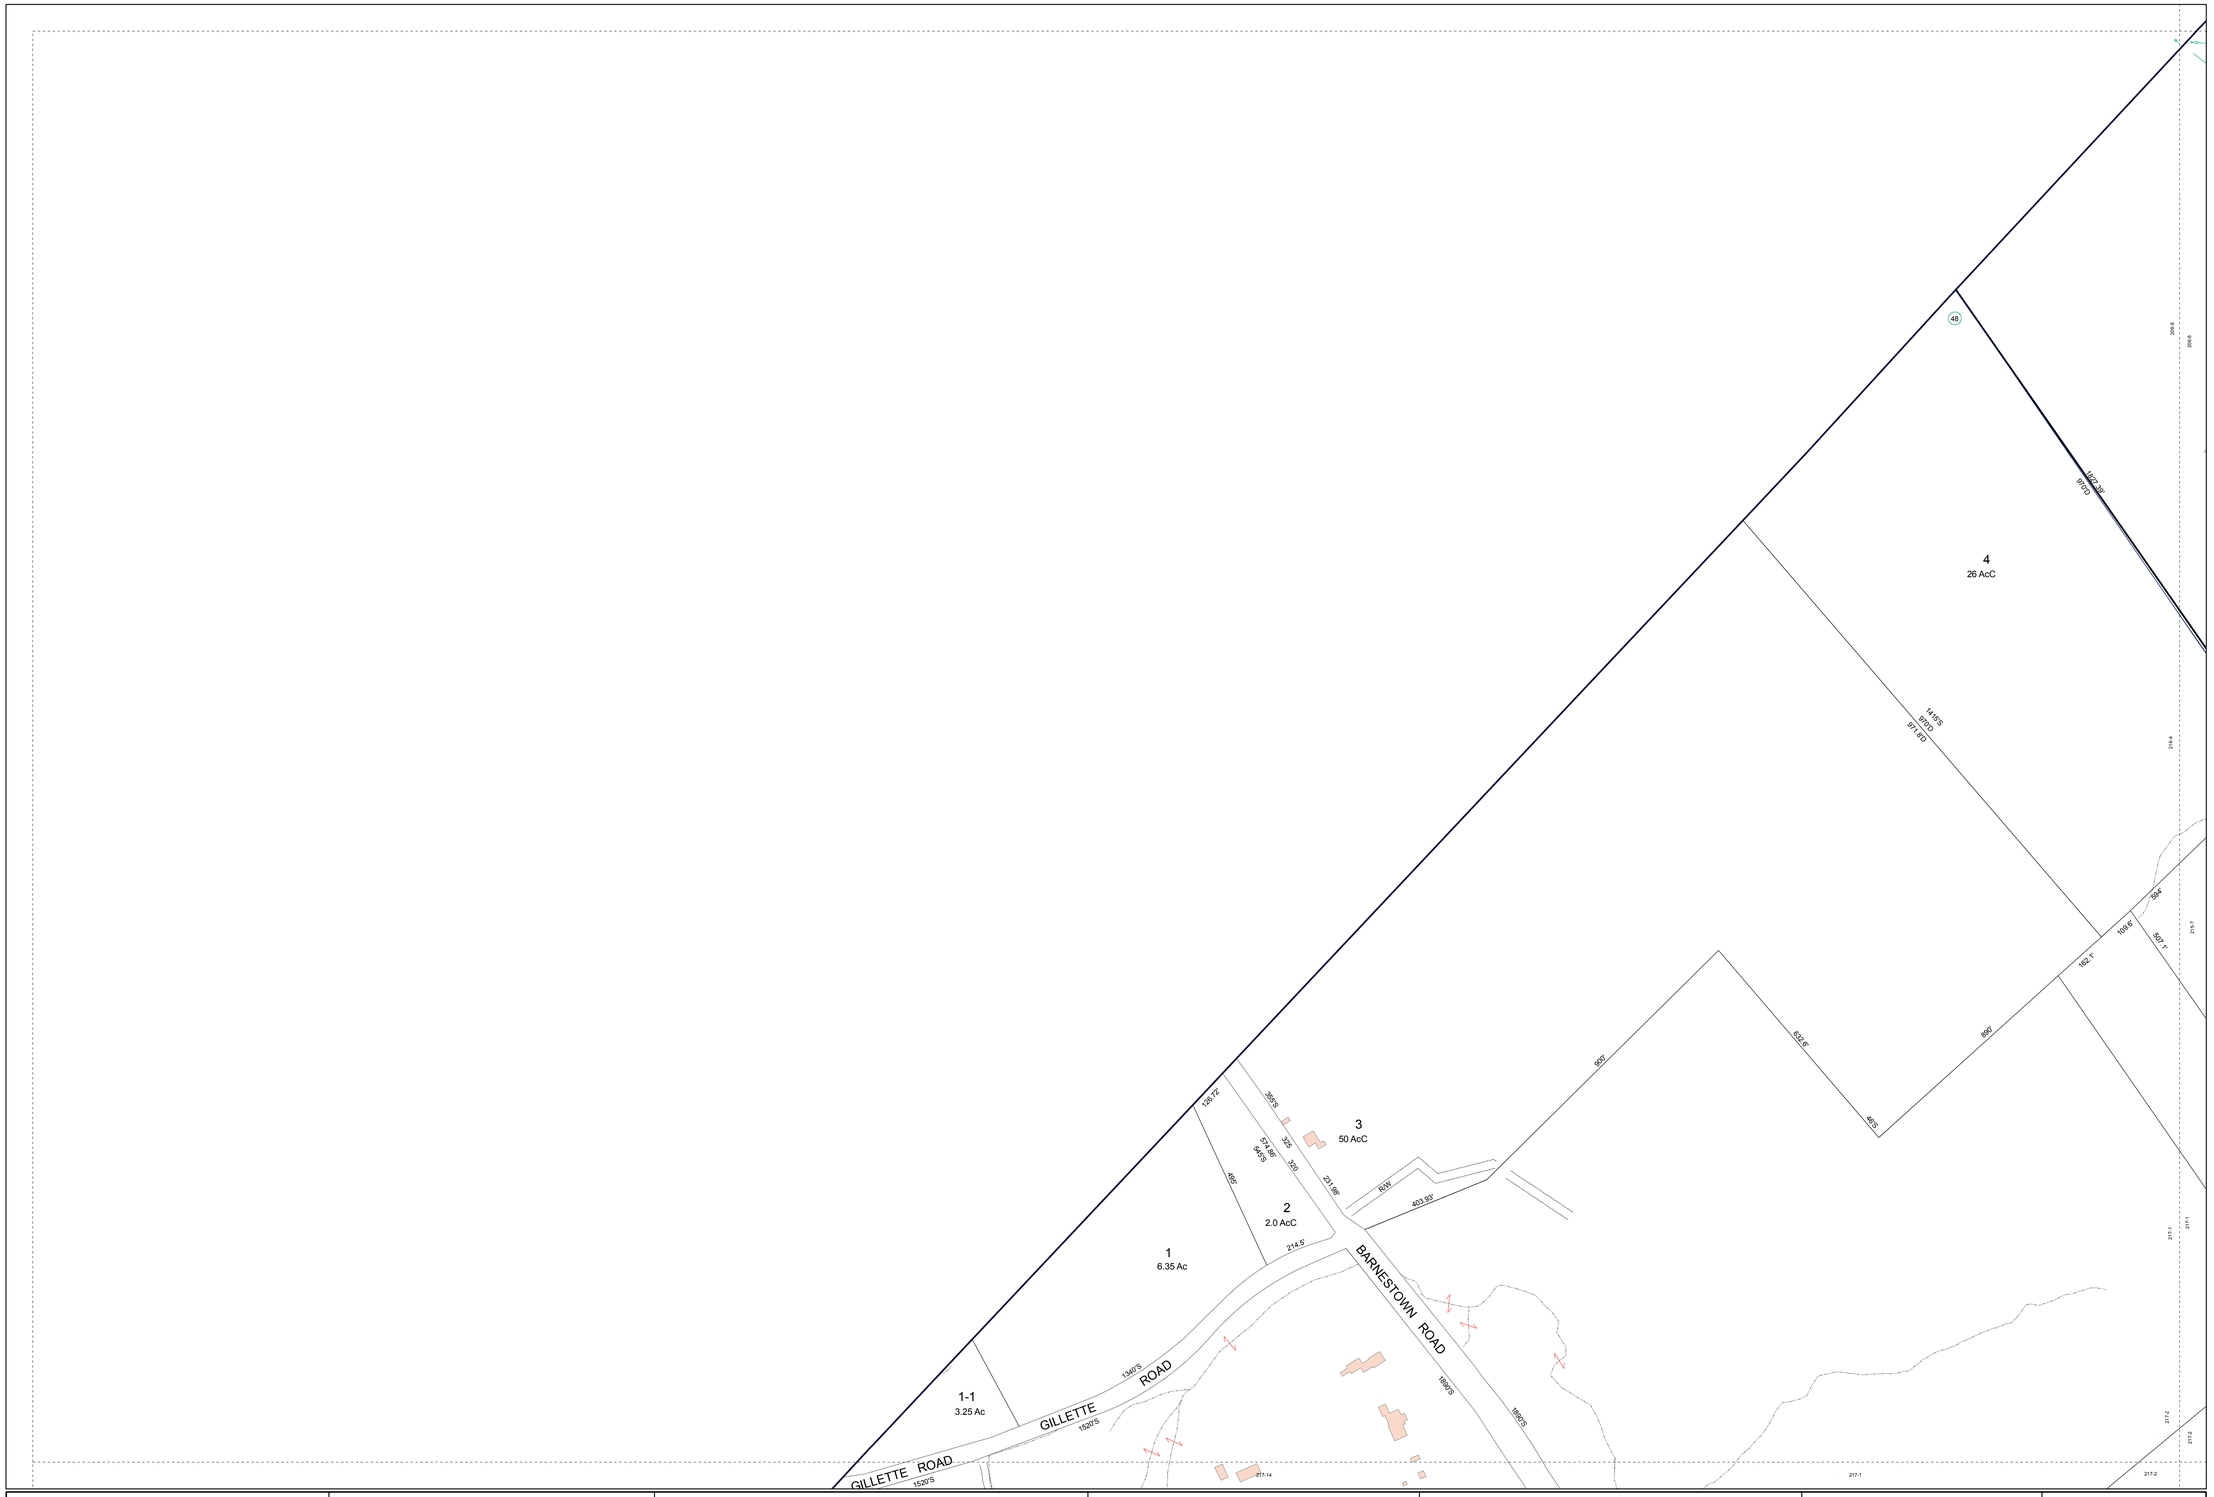

NOTICE

This map is for assessment purposes only, and is not valid for legal description or conveyance.

The Horizontal Datum is the Maine State Plane Coordinate System. East Zone, NAD83 Feet.

Original data produced in 1996 by Cartographics Associates, Inc.
Photography Date: April 15, 1994 & May 22, 2013

LEGEND

Area Surveyed.....	Ac	Exempt Property.....	(E)
Area Calculated.....	AcC	Subdivision Lot No.....	(11)
Record Dimension.....	100'	Building.....	
Scaled Dimension.....	100'S	Right of Way.....	
Match Line.....		Deed Line.....	
Water.....		Wetlands.....	

100 50 0 100 200 300 400 500 Feet

Scale: 1 inch = 200 feet

Tax Map as of 4/1/2013

Printed: Oct 04, 2013

N

TOWN OF CAMDEN MAINE

MAP 216